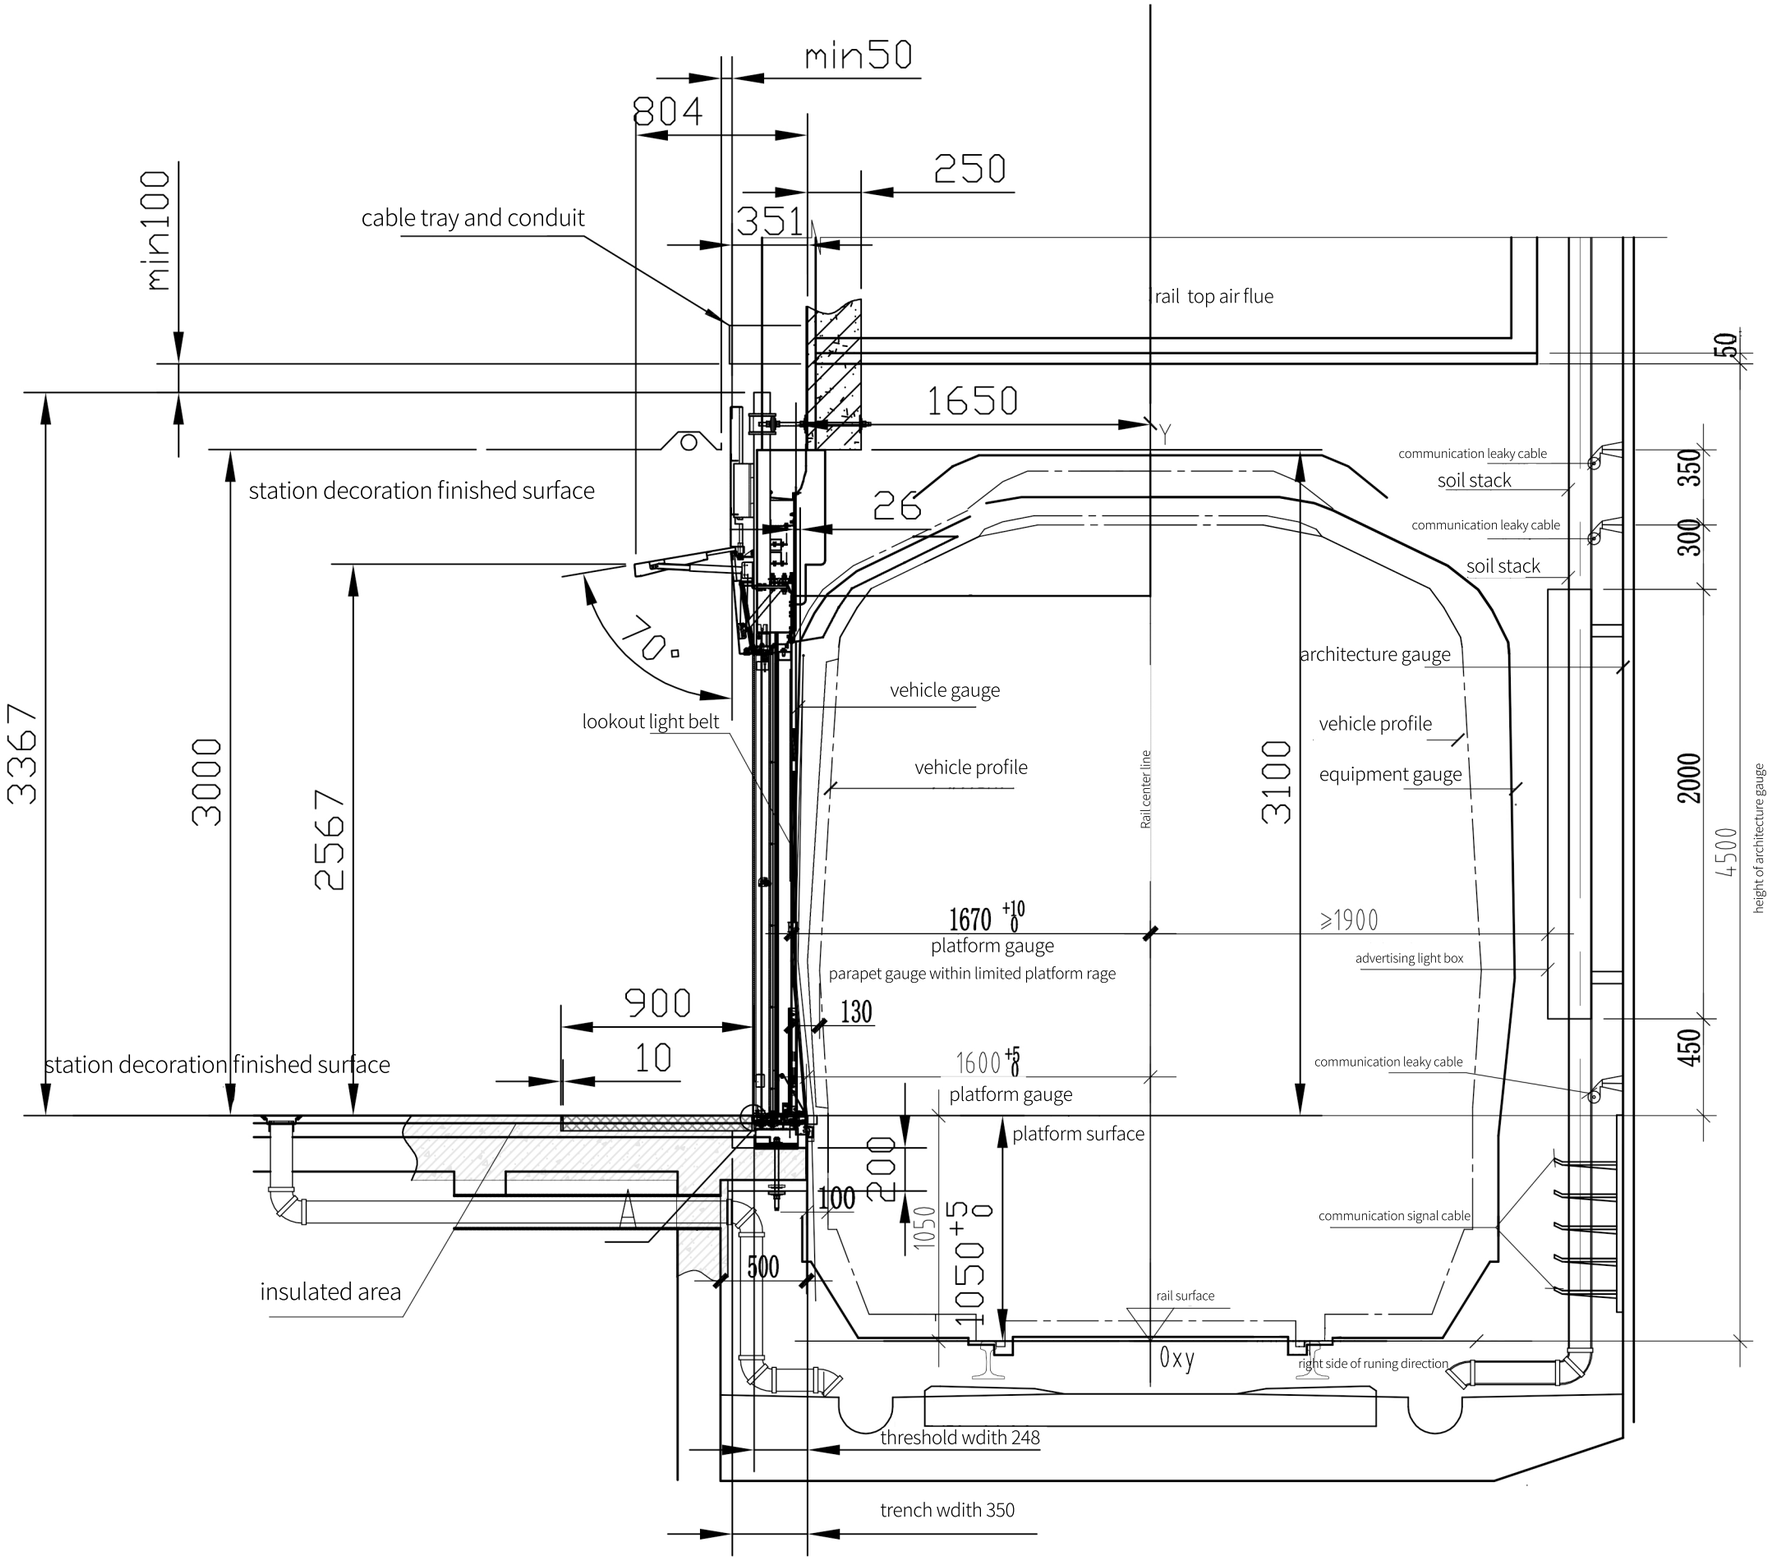
min50
804
250
351
min100
cable tray and conduit
rail top air flue
50
1650
Y
O
station decoration finished surface
26
communication leaky cable
soil stack
350
communication leaky cable
300
soil stack
70°
architecture gauge
vehicle gauge
lookout light belt
vehicle profile
vehicle profile
equipment gauge
3367
3000
2567
Rail center line
3100
2000
4500
height of architecture gauge
1670 +10 0
platform gauge
parapet gauge within limited platform rage
≥1900
advertising light box
900
130
10
1600 +5 0
platform gauge
communication leaky cable
450
station decoration finished surface
platform surface
200
100
1050
1050 +5 0
communication signal cable
500
insulated area
rail surface
0xy
right side of runing direction
threshold wdith 248
trench wdith 350
10
Magnify A